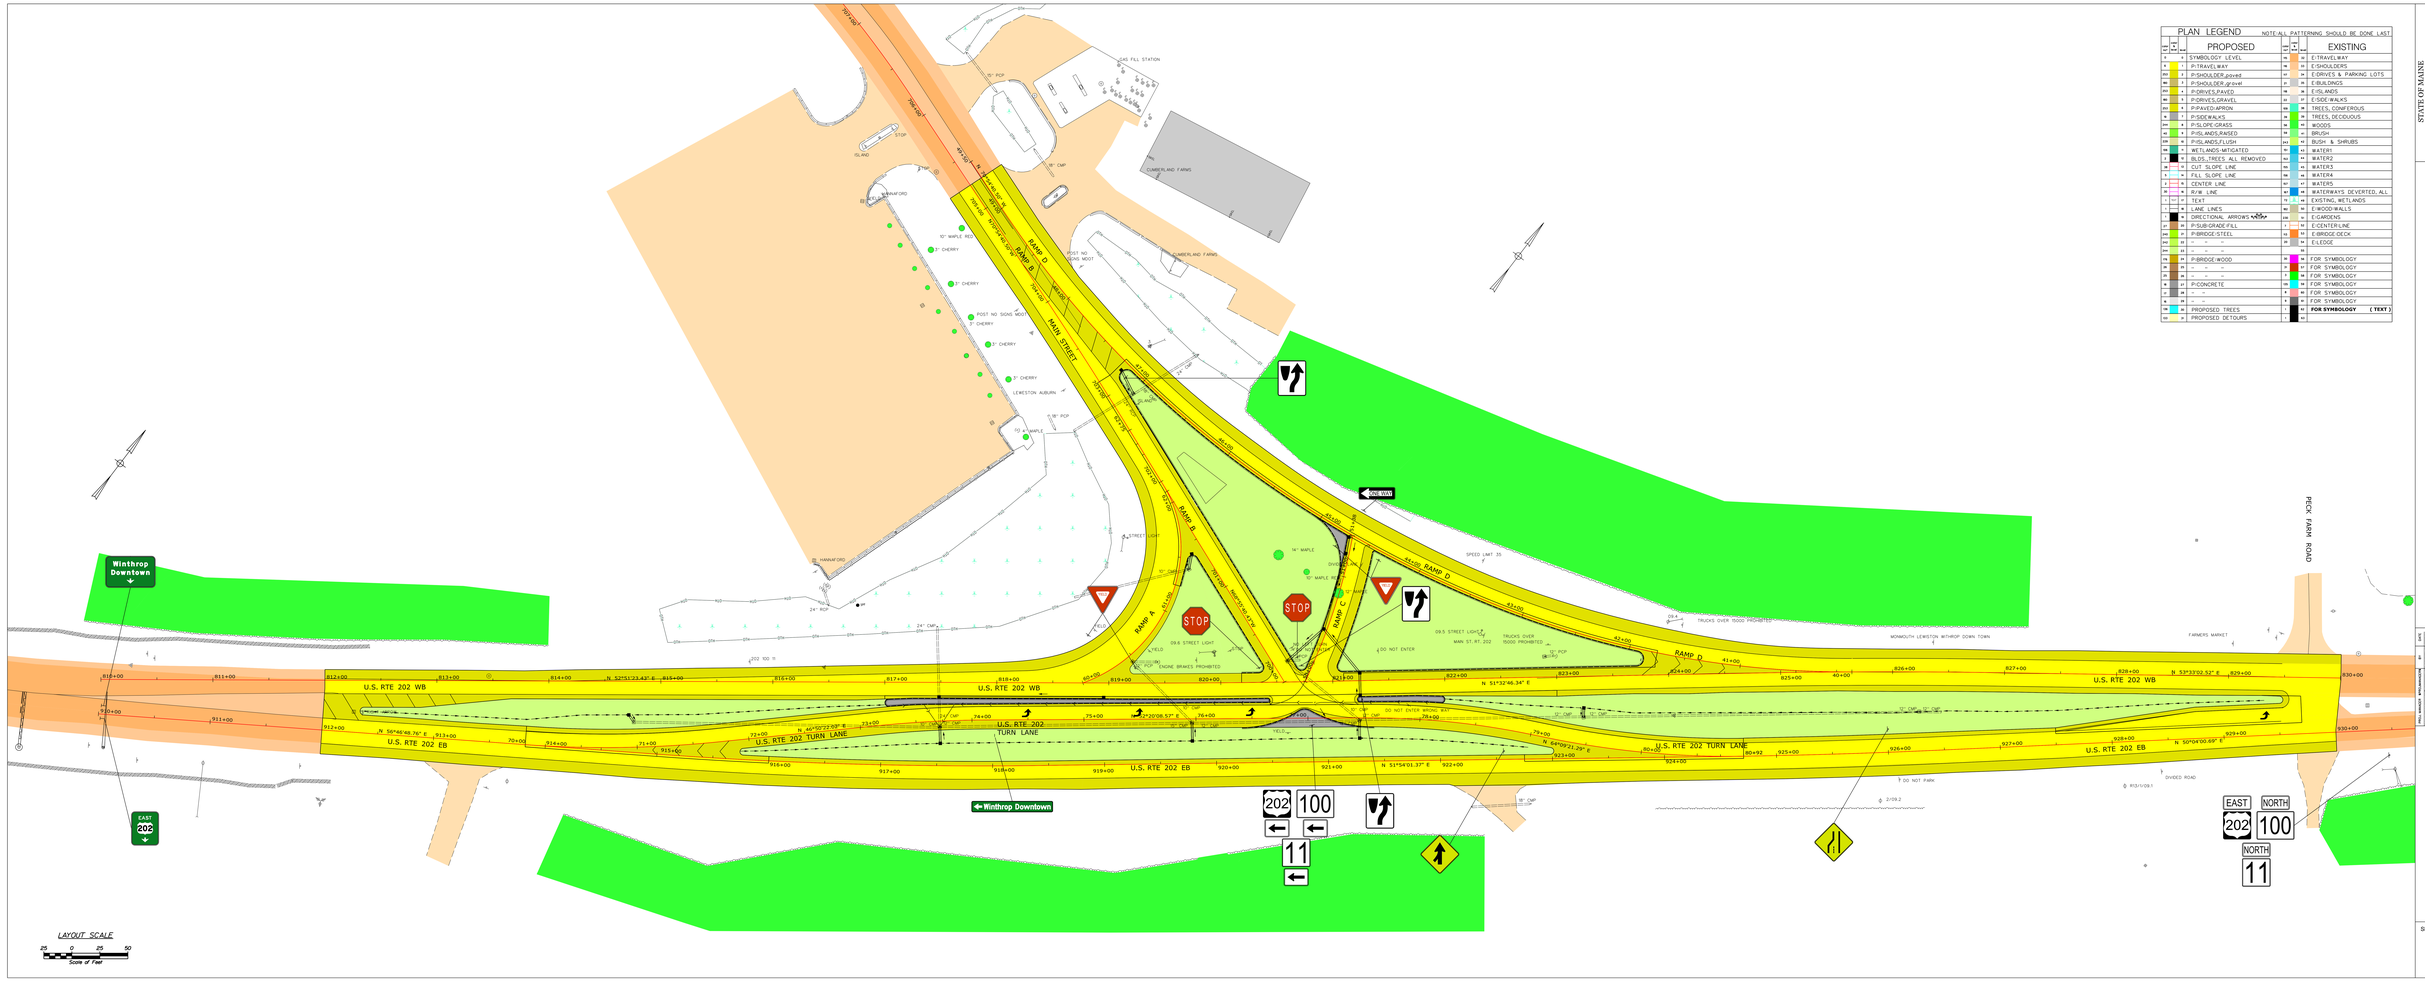

PLAN LEGEND

NOTE: ALL PATTERNING SHOULD BE DONE LAST

PROPOSED						EXISTING					
1				SYMBOLOGY LEVEL							
2				P:TRAVELWAY							
3				P:SHOULDER,paved							
4				P:SHOULDER,gravel							
5				P:DRIVES,PAVED							
6				P:DRIVES,GRAVEL							
7				P:PAVED APRON							
8				P:SIDEWALKS							
9				P:SLOPE,GRASS							
10				P:ISLANDS,RAISED							
11				P:ISLANDS,FLUSH							
12				WETLANDS:MITIGATED							
13				BLDS.,TREES ALL REMOVED							
14				CUT SLOPE LINE							
15				FILL SLOPE LINE							
16				CENTER LINE							
17				R/W LINE							
18				TEXT							
19				LANE LINES							
20				DIRECTIONAL ARROWS							
21				P:SUBGRADE,FILL							
22				P:BRIDGE,STEEL							
23				– – – –							
24				– – – –							
25				P:BRIDGE,WOOD							
26				– – – –							
27				– – – –							
28				P:CONCRETE							
29				– – – –							
30				– – – –							
100				PROPOSED TREES							
101				PROPOSED DETOURS							

1							
2							
100							
101							

STATE OF MAINE
DEPARTMENT OF TRANSPORTATION

HIGHWAY PLANS

PIN
PIN

HEARING PLAN

SHEET NUMBER
1
OF 1

Date: 2/12/2016
Username:
Division: HIGHWAY
Filename: U:\REL\MAINDOT - HIGHWAY\Plan\Hearing Plan.dgn